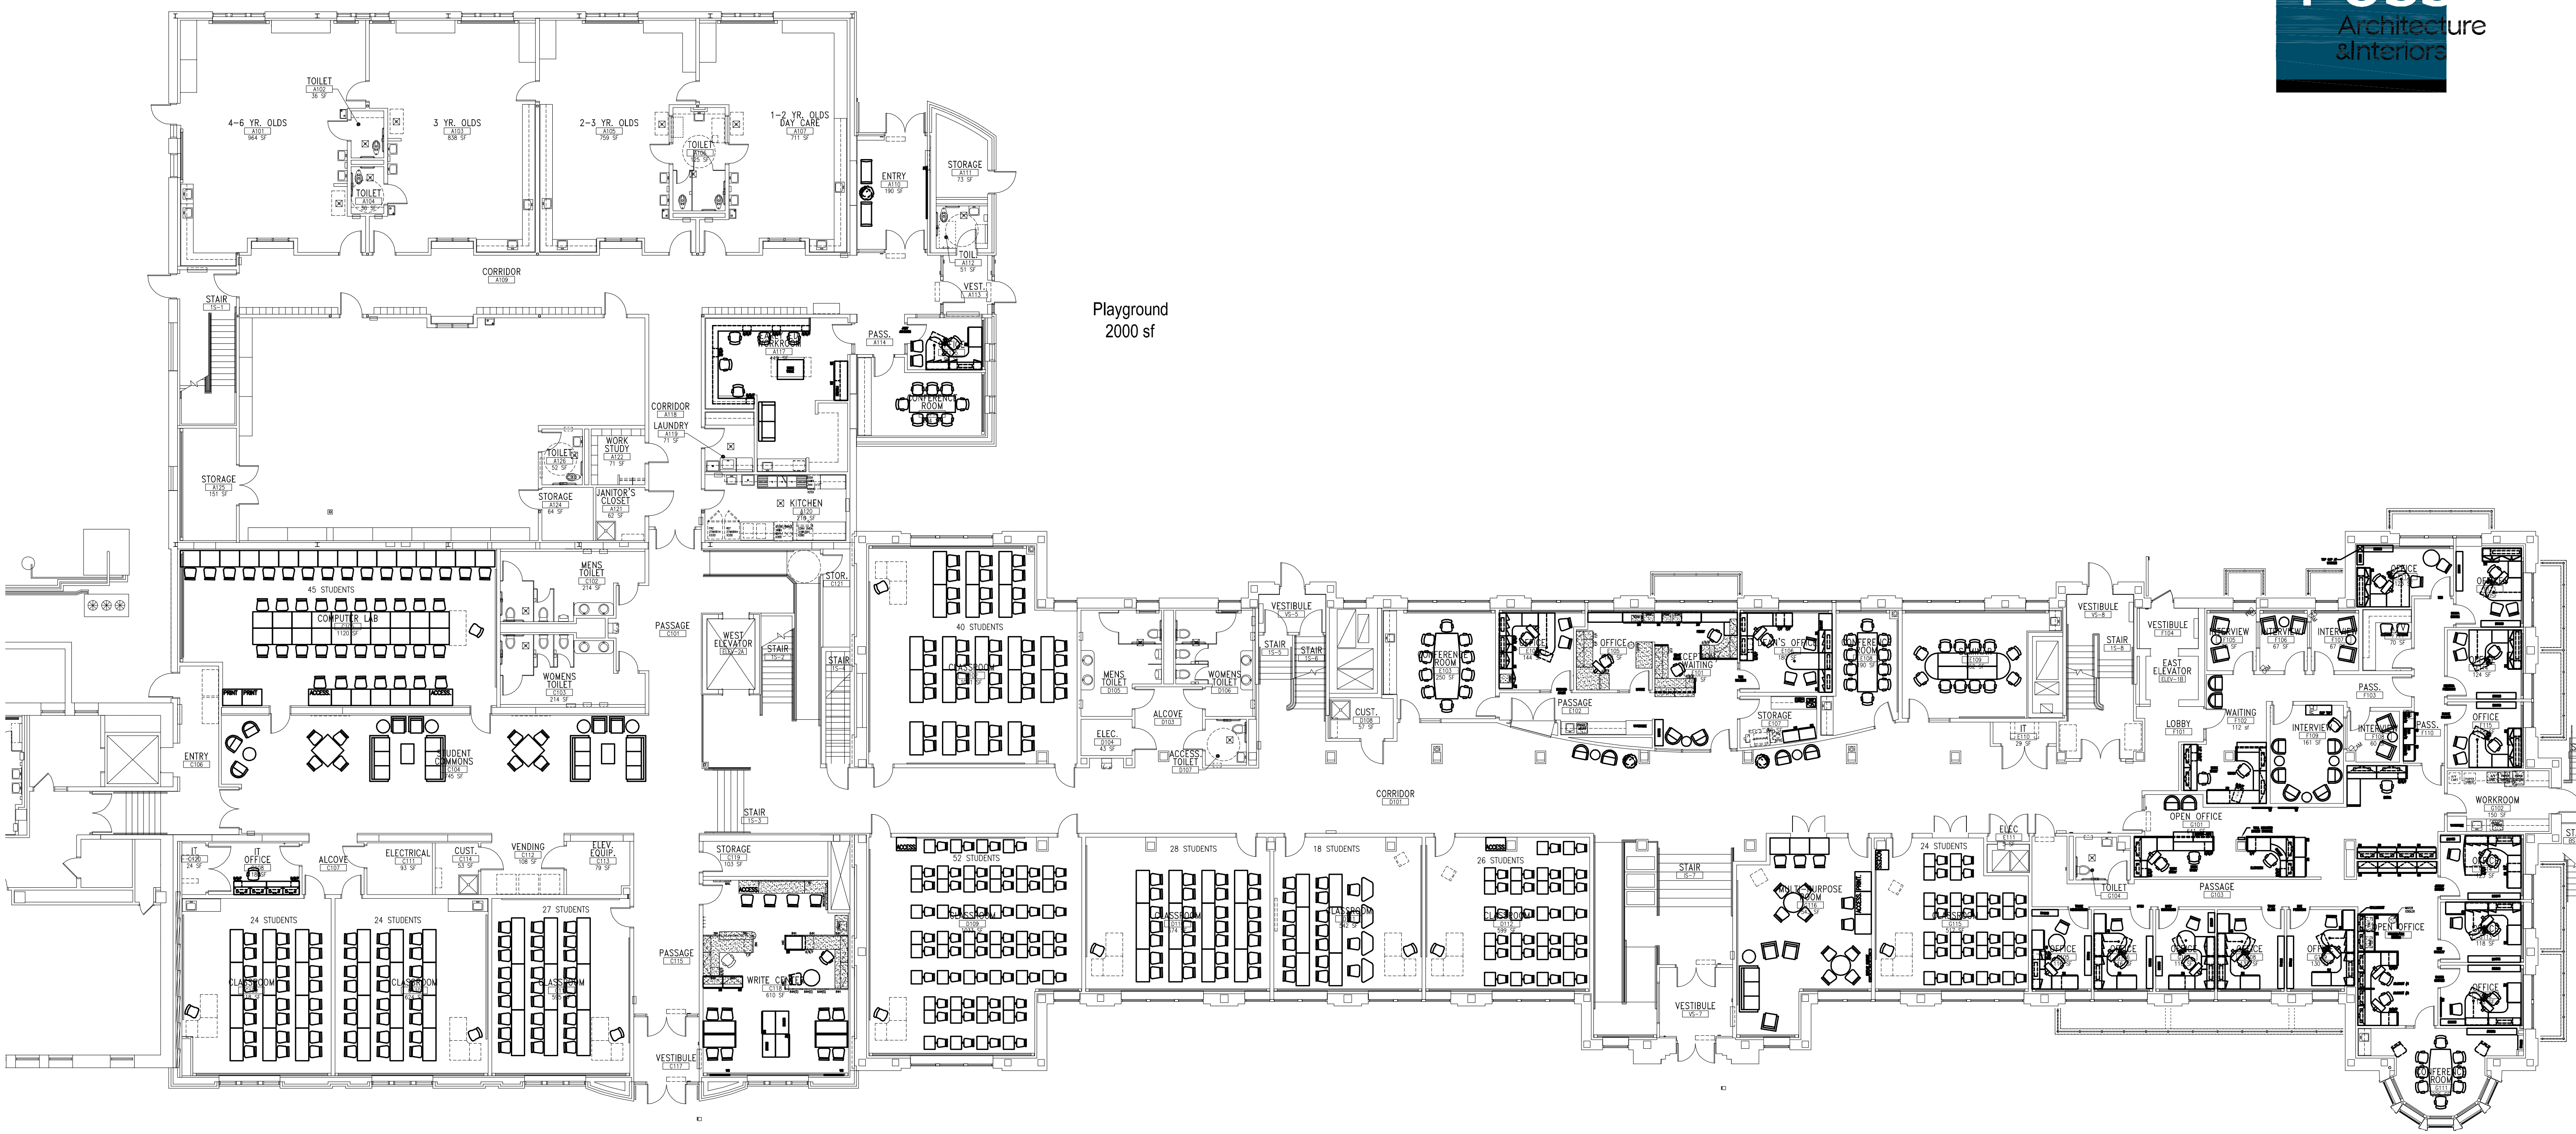

Lommen Hall Renovations

Minnesota State University - Moorhead

N

First Floor Plan

Construction Document Phase

Foss Architecture &Interiors